	CONSULTANT: NINETECH INFRA SOLUTIONS PVT.LTD	Assistant Engineer	Assistant Executive Engineer	Executive Engineer	Dwg Title: Restoration and Improvements of Balance Roads Ananthpura Village, Prakruthi Layout, Nisarga Layout and Surrounding Areas in Ward no-03 of Yelahanka New Town Sub Division

AE

ಸಹಾಯಕ ಕಾರ್ಯಪಾಲಕ ಅಭಿಯಂತರರು
ಯಲಹಂಕ ಉಪನಗರ ಉಪವಿಭಾಗ.
ಬಿ.ಬಿ.ಎಂ.ಪಿ. ಬೆಂಗಳೂರು-೬೫

CLIENT: BRUHAT BANGALORE MAHANAGARA PALIKE	NINETECH INFRA SOLUTIONS PVT.LTD	ಸಹಾಯಕ ಕಾರ್ಯಪಾಲಕ ಅಭಿಯಂತರರು ಯಲಹಂಕ ಉಪನಗರ ಉಪವಿಭಾಗ.	Dwg Title: Restoration and Improvements of Balance Roads Ananthpura Village, Prakruthi Layout, Nisarga Layout and Surrounding Areas in Ward no-03 of Yelahanka New Town Sub Division	Scale: NTS Date Dwg no: Rev: R0	

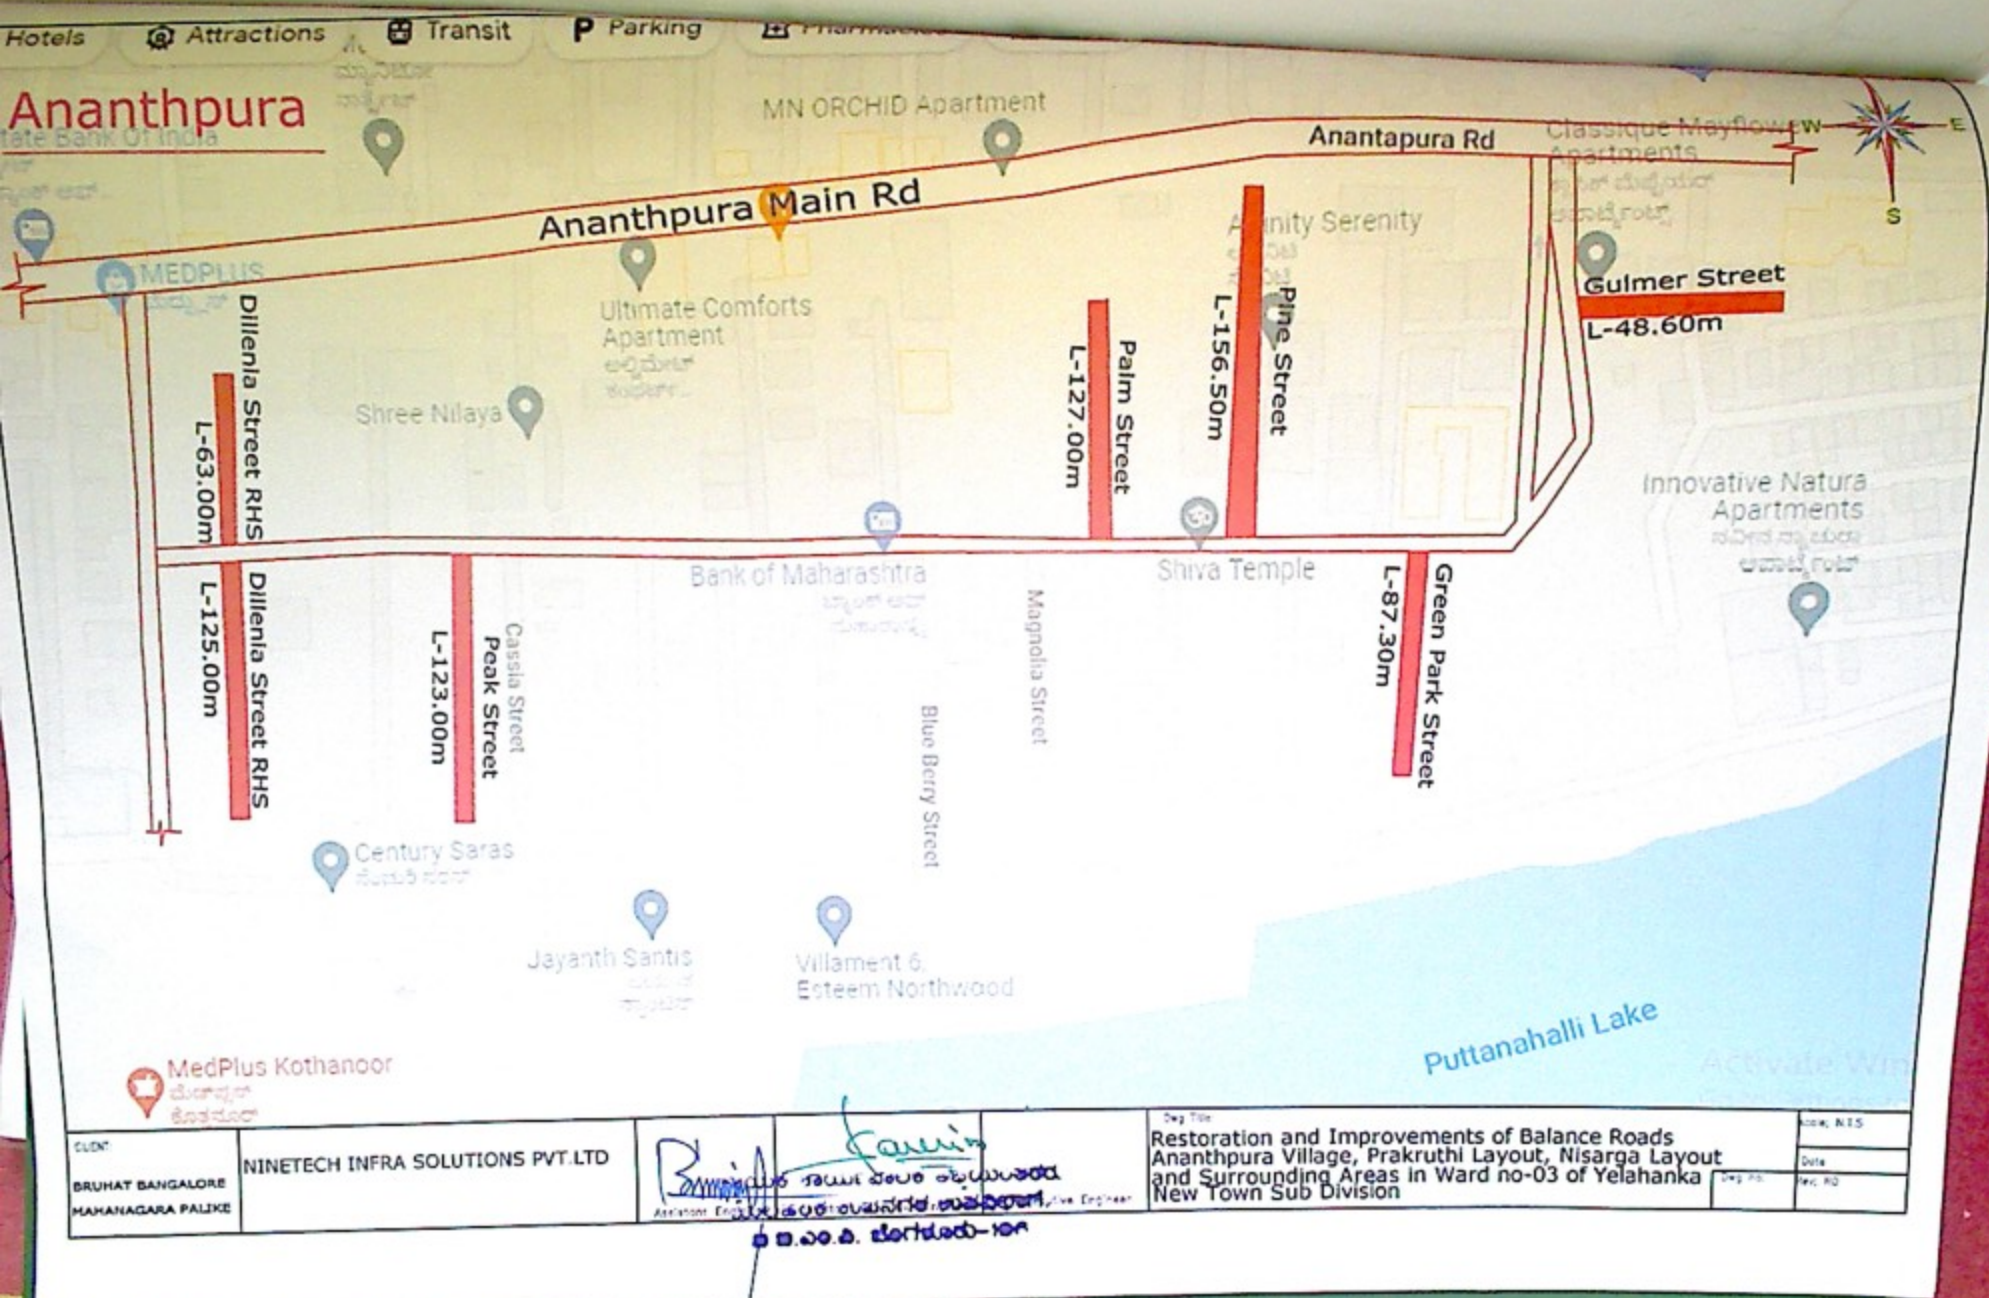
Hotels
Attractions
Transit
Parking
Ananthpura
MN ORCHID Apartment
Anantapura Rd
Ananthpura Main Rd
Classique Mayflower Apartments
W
E
S
MEDPLUS
Ultimate Comforts Apartment
Gulmer Street
L-48.60m
Pine Street
L-156.50m
Palm Street
L-127.00m
Dillenia Street RHS
L-63.00m
Shree Nilaya
Innovative Natura Apartments
Bank of Maharashtra
Shiva Temple
Green Park Street
L-87.30m
Dillenia Street RHS
L-125.00m
Cassia Street
Peak Street
L-123.00m
Magnolia Street
Blue Berry Street
Century Saras
Jayanth Santis
Villament 6, Esteem Northwood
MedPlus Kothanoor
Puttanahalli Lake
CLIENT
BRUHAT BANGALORE MAHANAGARA PALIKE
NINETECH INFRA SOLUTIONS PVT.LTD
Assistant Engineer
Executive Engineer
Dwg Title
Restoration and Improvements of Balance Roads Ananthpura Village, Prakruthi Layout, Nisarga Layout and Surrounding Areas in Ward no-03 of Yelahanka New Town Sub Division
Dwg No.
Scale: N.T.S
Date
Rev. No